Municipality of Mt. Lebanon

2016 Road Reconstruction Program

Date: 2/8/2016
Scale: 1" = 50'
Job #: C-97035-0048

GATEWAY

Road to be Reconstructed
Municipal Boundary

N

0 50 100 200 Feet

MT. LEBANON PENNSYLVANIA

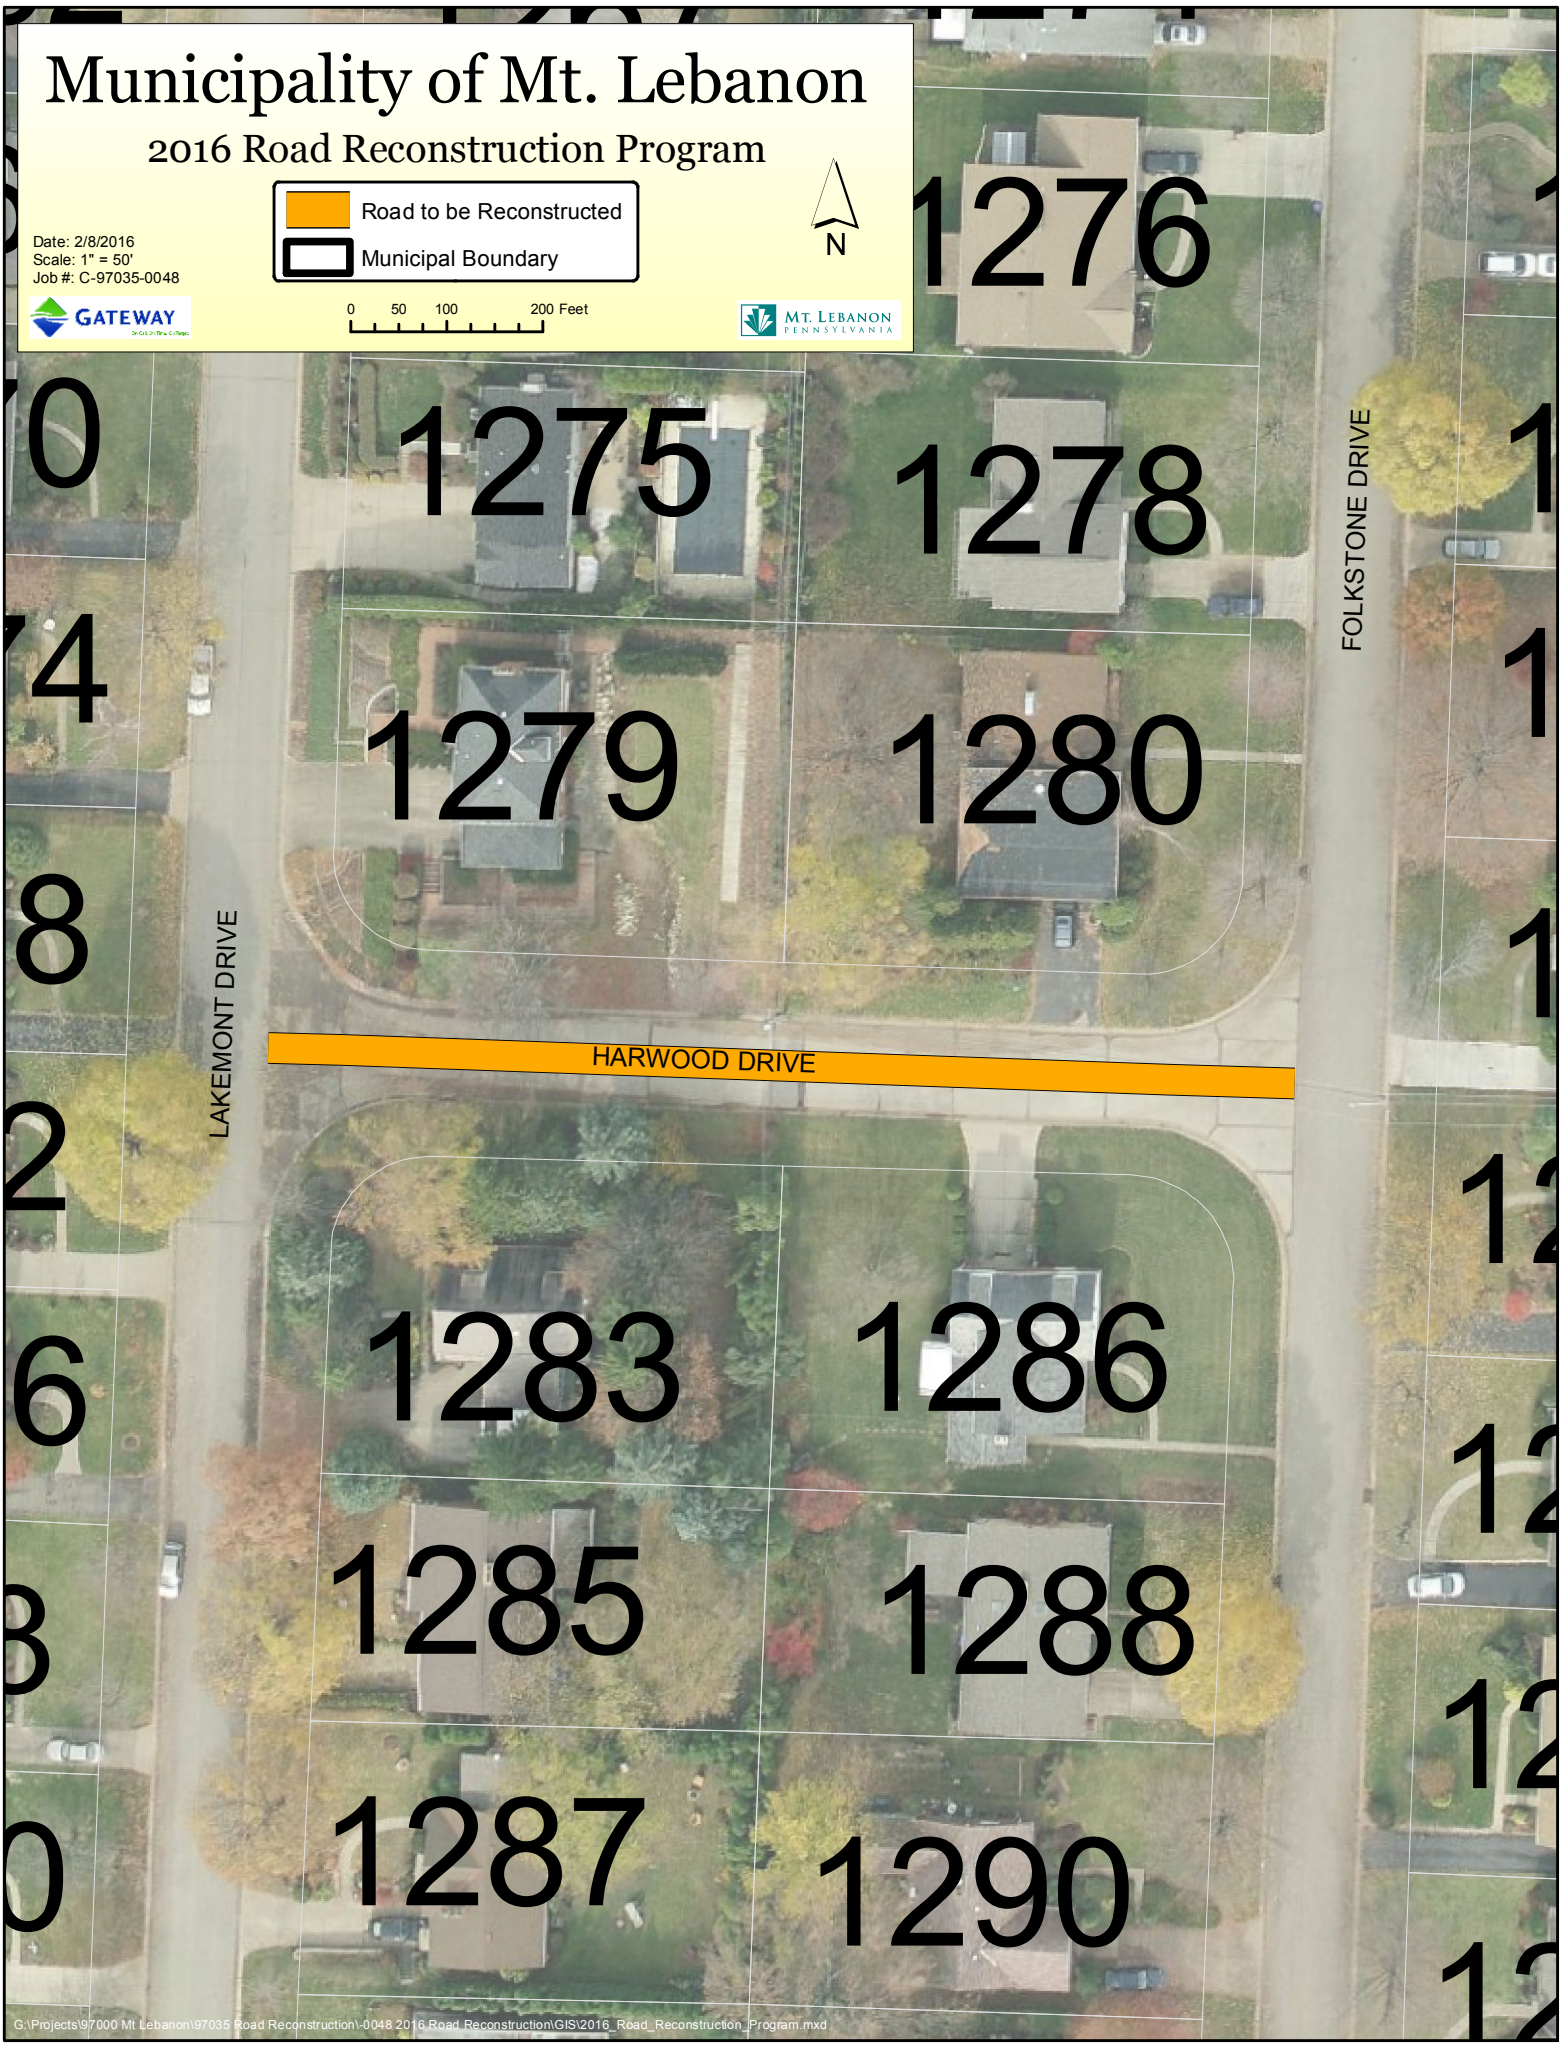

G:\Projects\97000 Mt Lebanon\97035 Road Reconstruction\-0048 2016 Road Reconstruction\GIS\2016_Road_Reconstruction_Program.mxd