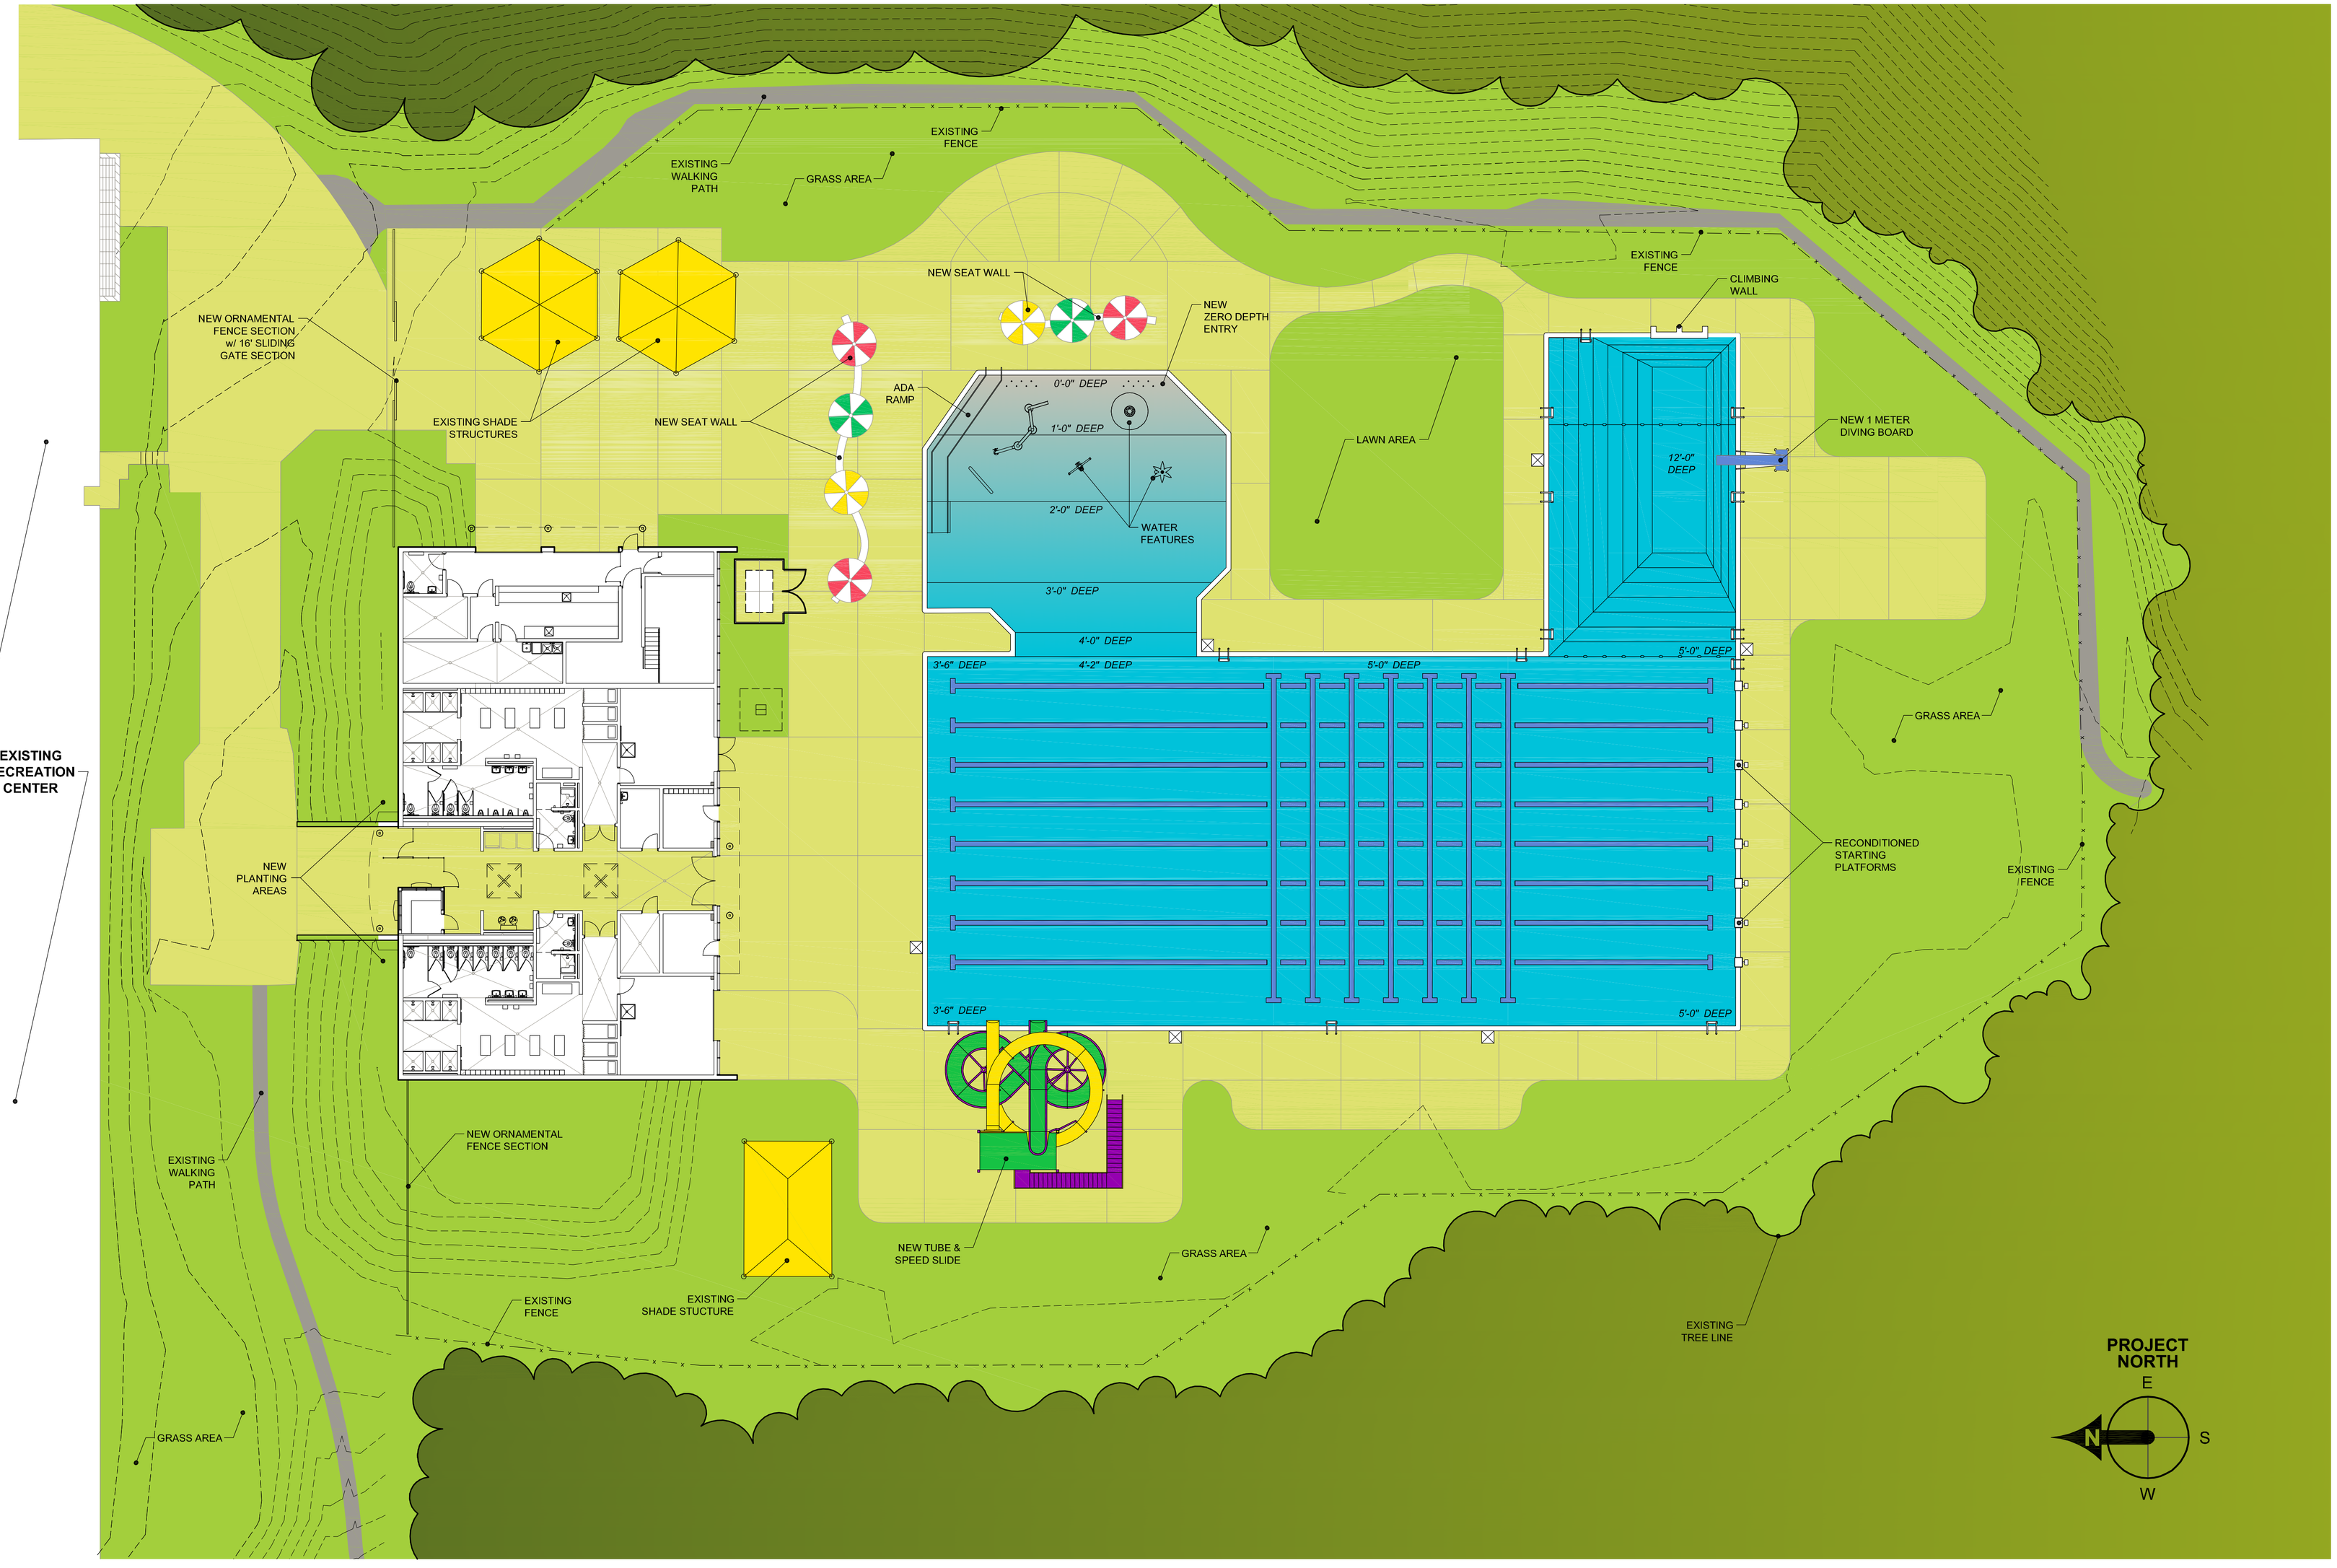

Swimming Pool Renovations
For
THE MUNICIPALITY OF MT. LEBANON
MT. LEBANON RECREATION CENTER
900 Cedar Boulevard
Pittsburgh, Allegheny County, Pennsylvania 15228-1100

WADE ASSOCIATES LLC

EPM architecture
185 Bradford Road - Suite 3
Bradfordwoods, PA 15015
Phone: 724-933-0229
Fax: 724-933-0271
www.epmarchitecture.com

REVISIONS:
1 -
2 -
3 -
4 -
5 -

DATE:
10.01.2013

PROJECT NUMBER:
201310.00

OWNER/CLIENT:
The Municipality of Mt. Lebanon

DRAWING TITLE:
Proposed Site Plan

DRAWN BY:
L.J. Hill

SHEET NUMBER:
A1-2

© EPM Architecture 2013